

THE PORT AUTHORITY
OF NY & NJ



ORIGINAL SIGNED & SEALED BY
N.Y. P.E. (OR R.A.)

**Joseph R. Loring
& Associates, Inc.**
consulting engineers

One Pennsylvania Plaza
New York, New York 10049-0045
Tel: (212) 563-7400, Fax: (212) 563-7382

THE OFFICE OF
**DAVID
ELLIOT
LEBOWITZ
P.C.**
ARCHITECTS - PLANNERS
100 WEST 40TH STREET NEW YORK, NY 10018
TEL: (212) 693-1000 FAX: (212) 693-1008

**LESLIE E. ROBERTSON
ASSOCIATES, R.L.L.P.**
CONSULTING STRUCTURAL ENGINEERS
28 EAST 48TH STREET
NEW YORK, NY 10017-0888
TEL: (212) 693-0000 FAX: (212) 693-0008

I HEREBY CERTIFY THAT THIS IS A TRUE AND CORRECT
COPY OF ONE OF THE CONTRACT DRAWINGS, CON-
STITUTING A PART OF CONTRACT NO. **WTC-845-071**
IN THE FORM IN WHICH SAID DRAWINGS EXISTED AT
THE TIME THE SAID CONTRACT WAS EXECUTED BY
THE PARTIES.
DATE **11/16/98** *Anthony A. Adam*
DATE **11/10/98** *P.K. Jussim*
ENGINEER OF DESIGN

No.	Date	Revision	Approved
1	12/12/97	NEW DRAWING	
Engineering Department Design Divisions			
The World Trade Center			

Title
**STANDBY POWER
5 WORLD TRADE CENTER**
**ARCHITECTURAL
2 WTC PRIMARY
B2 LEVEL PART PLANS
AND FEEDER CLOSET
DETAILS**


This drawing subject to conditions in contract.
All inventions, ideas, designs and methods
herein are reserved to Port Authority and
may not be used without its written consent.

C.B. M.D.
Designed by Drawn by JRL Job No.

Date 11/17/97 Scale AS SHOWN

Contract Number Drawing Number


WTC-845.071 A6-01

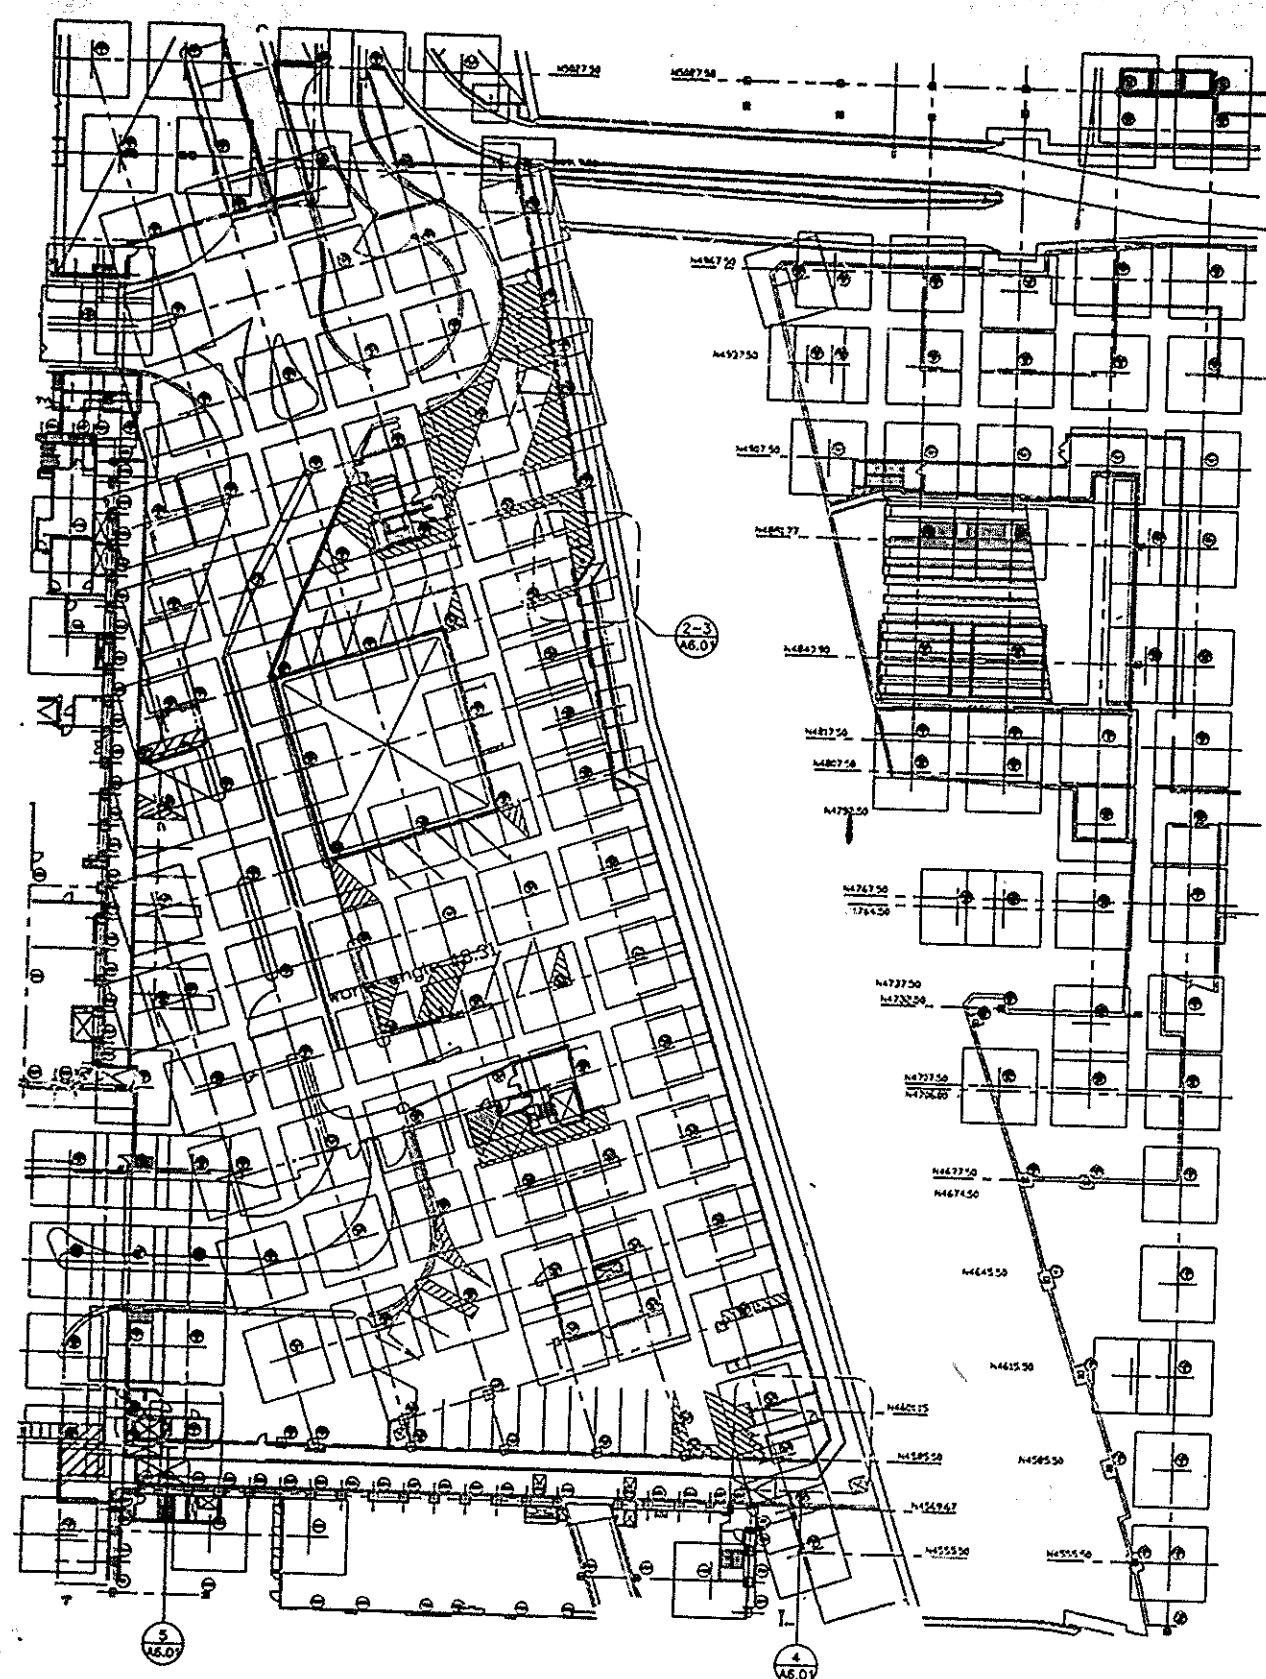


1 KEY PLAN @ B2 LEVEL

LEGEND


--- DENOTES EXISTING WALL
TO BE REMOVED
--- DENOTES 8" SEMI-SOLID
C.M.U. WALL

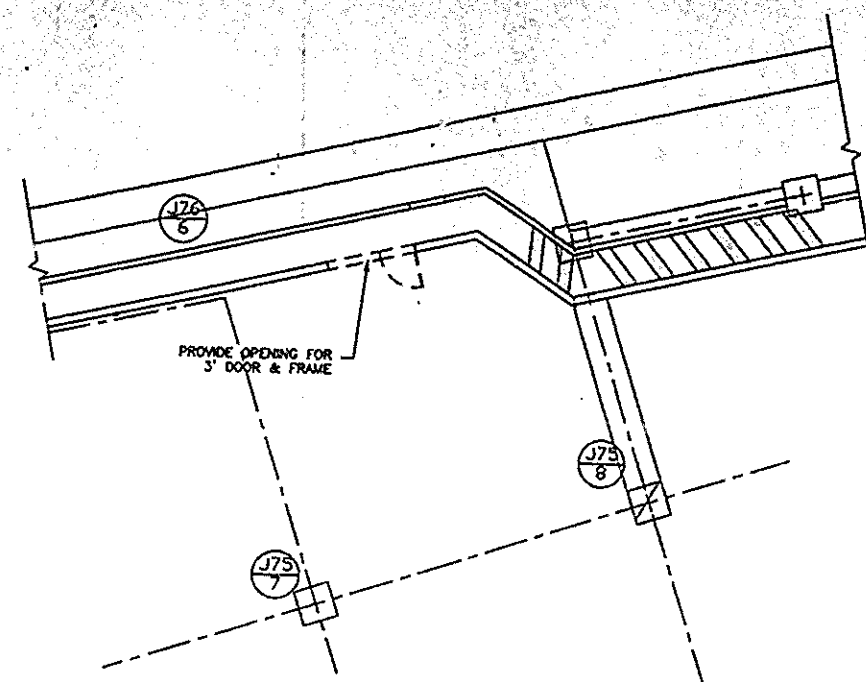


2 REMOVAL PLAN, PART PLAN

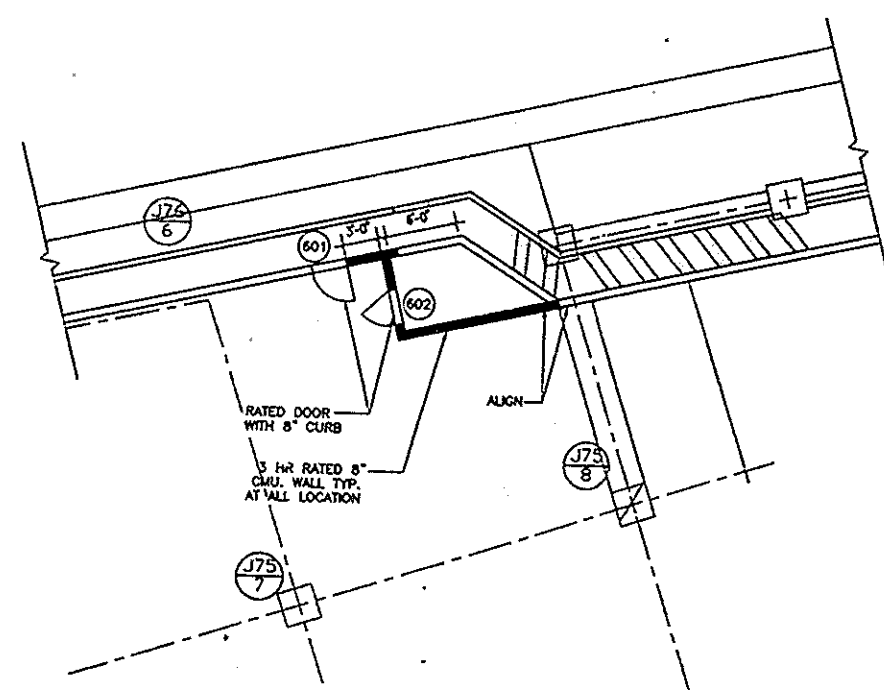


3 CONSTRUCTION PLAN, PART PLAN

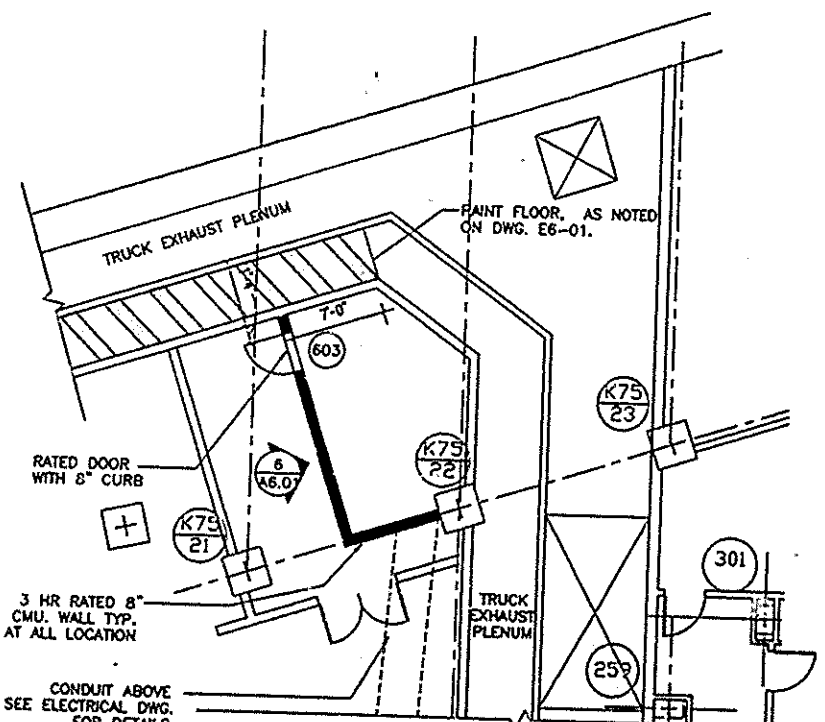

4 CONSTRUCTION PLAN, PART PLAN

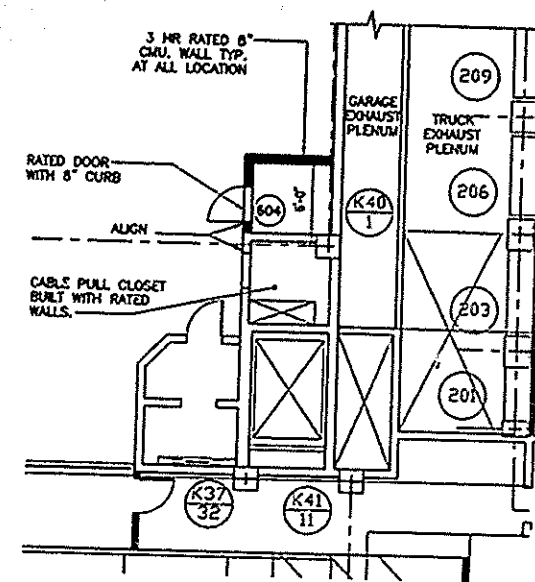

5 CONSTRUCTION PLAN, PART PLAN

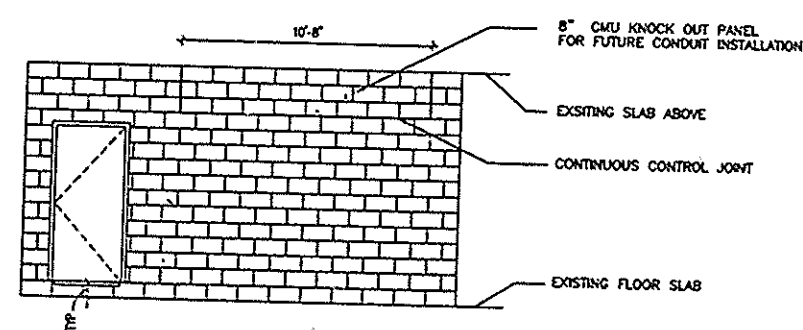

6 PART ELEVATION

